THIS DOCUMENT IS ISSUED ONLY FOR TENDERING PURPOSE AND IS INDICATIVE IN NATURE

Profile: SI-12 TO SI-16

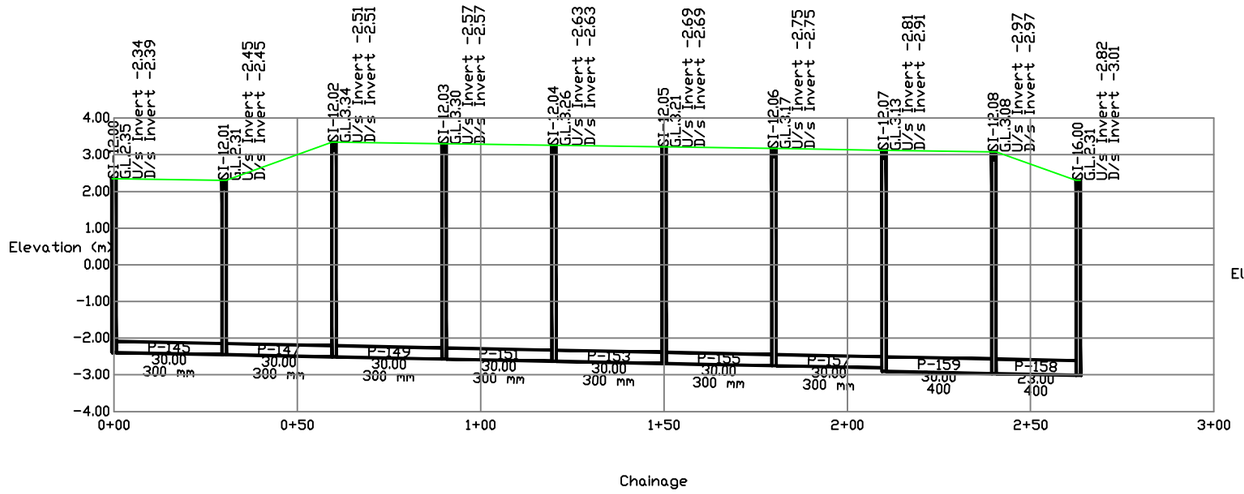

Profile: SA-2 TO SA-3

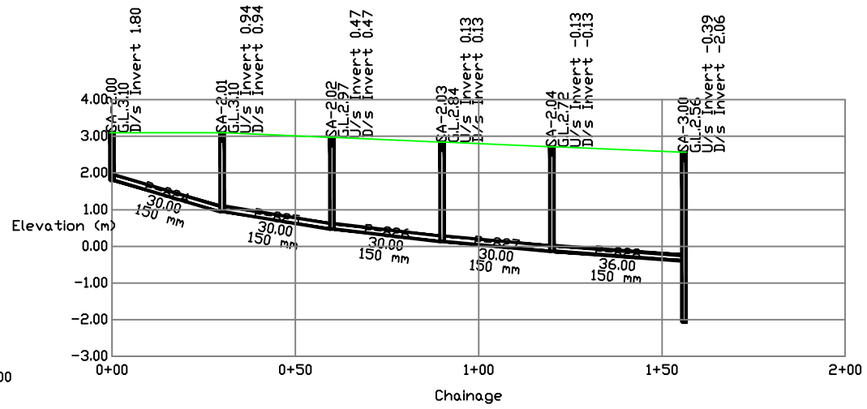

Profile: SI-8 TO SI-11

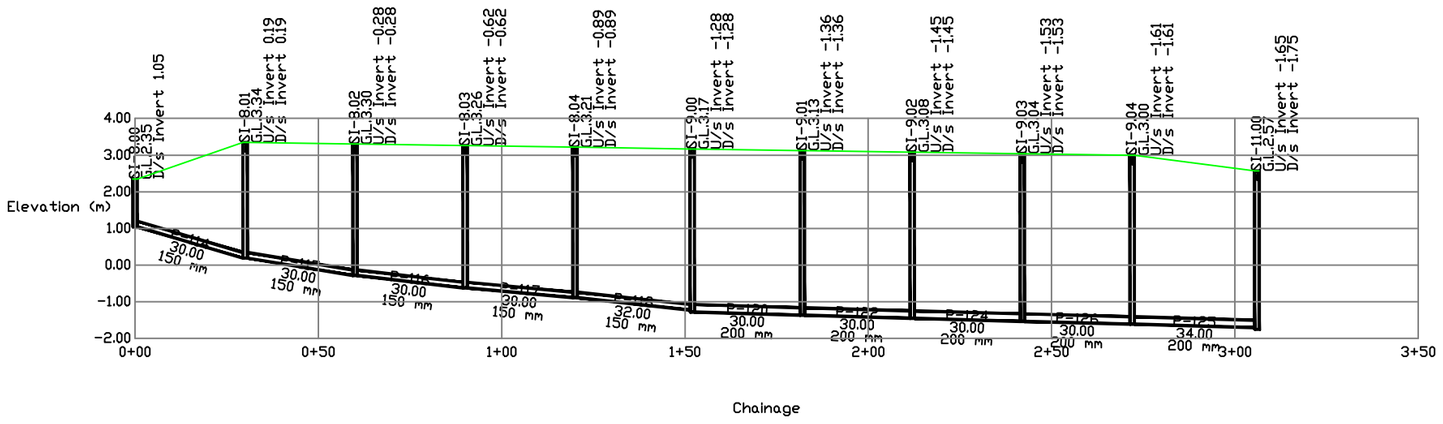

Profile: SI-13 TO SI-15

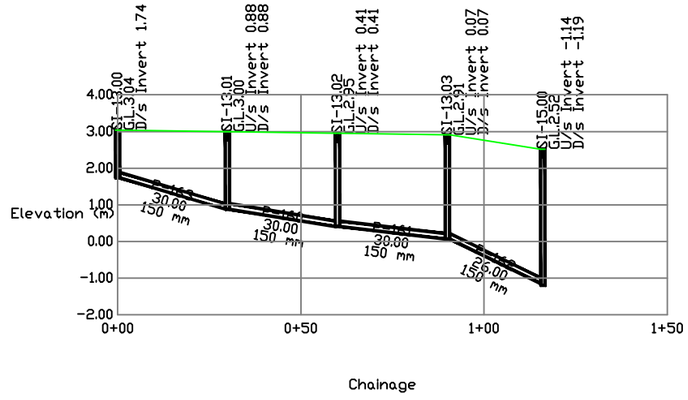

PROJECT: PROPOSED UNDERGROUND SEWERAGE SYSTEM
MIRA-BHYANDER MUNICIPAL CORPORATION

L-SECTION [ZONE-5]

TANDON & ASSOCIATES

3- ROHIT APP., KALINA SANTACRUZ (EAST) MUMBAI

DRAWING NO.- 15 OF 19 | 30-10-2007

N