THIS DOCUMENT IS ISSUED ONLY FOR TENDERING PURPOSE AND IS INDICATIVE IN NATURE

## Profile: SG-8 TO SG-9




## Profile: SG-13 TO SG-18




## Profile: SE-1 TO TA-7

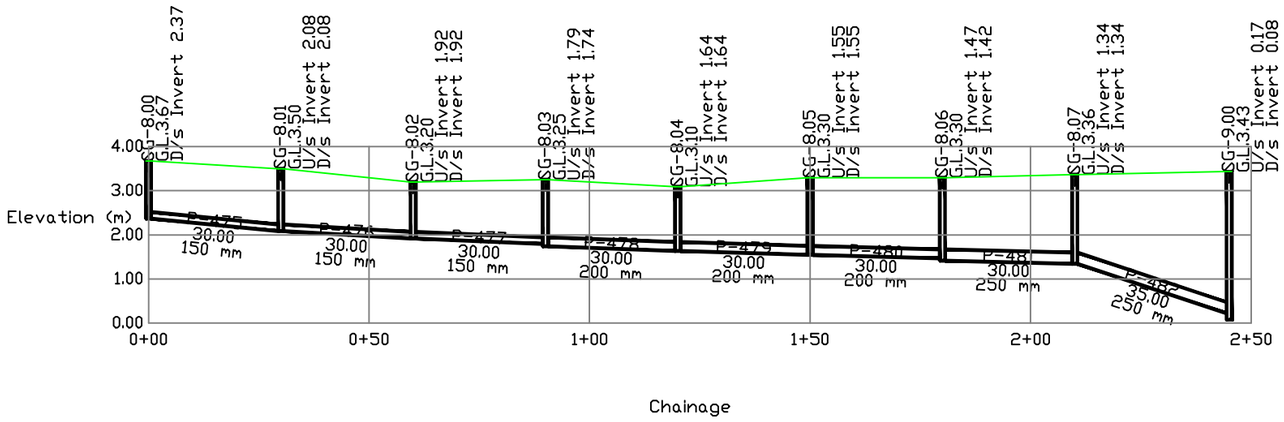


## Profile: SG-10 TO SG-11

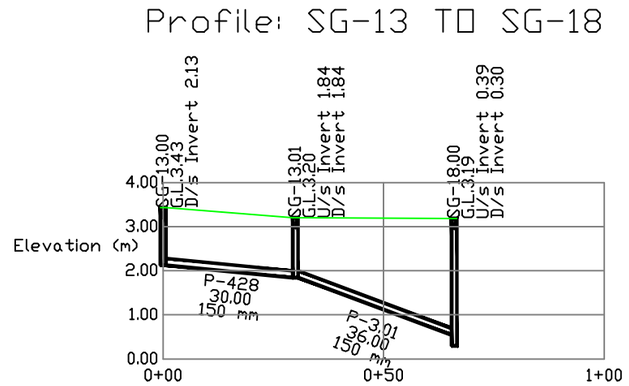


# PROJECT: PROPOSED UNDERGROUND SEWERAGE SYSTEM

# MIRA-BHYANDER MUNICIPAL CORPORATION
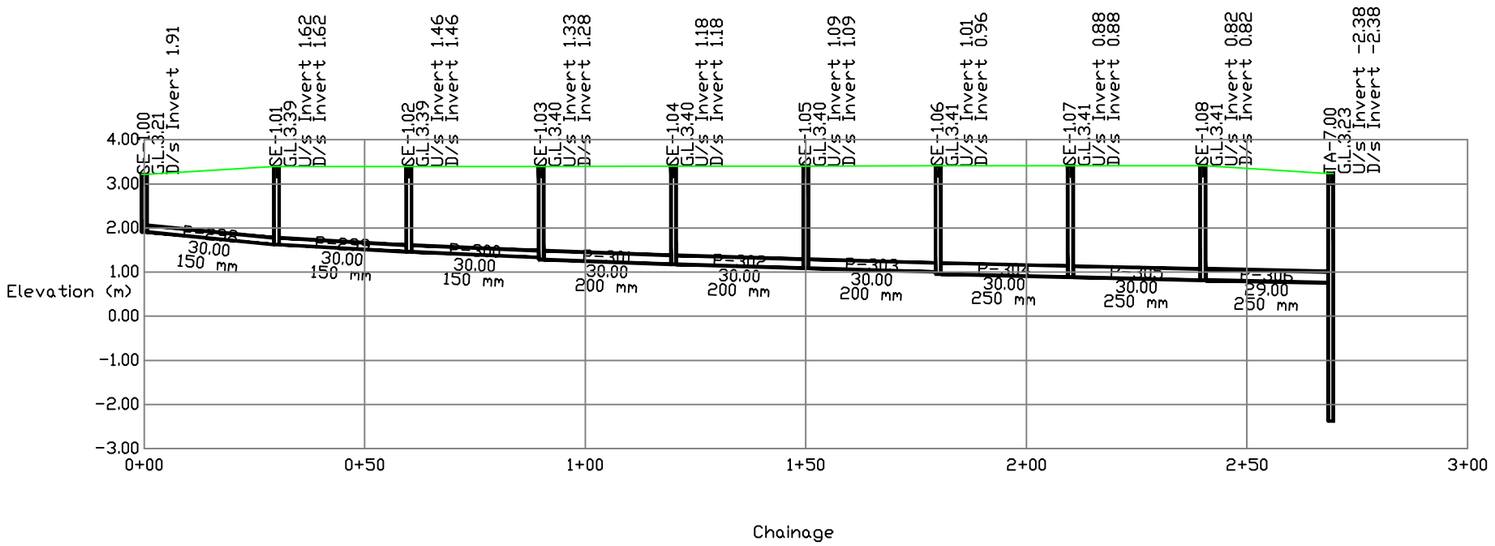
## L-SECTION [ZONE-6A]

TANDON & ASSOCIATES

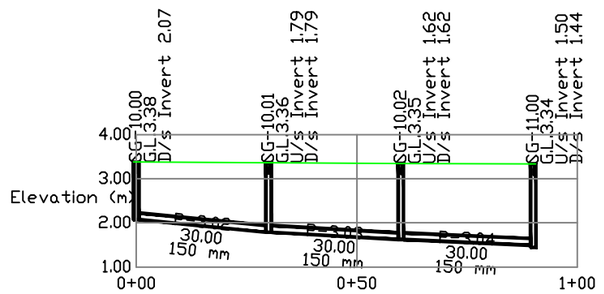3- ROHIT APP., KALINA SANTACRUZ (EAST) MUMBAI

DRAWING NO.- 10 OF 11 | 30-10-2007

N